

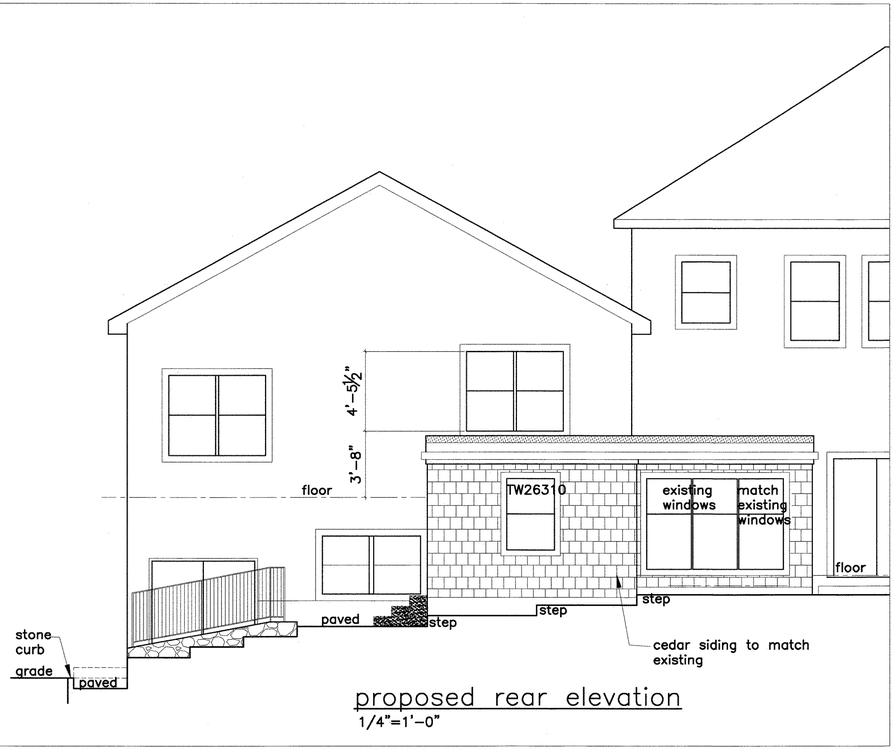



proposed rear elevation
1/4"=1'-0"

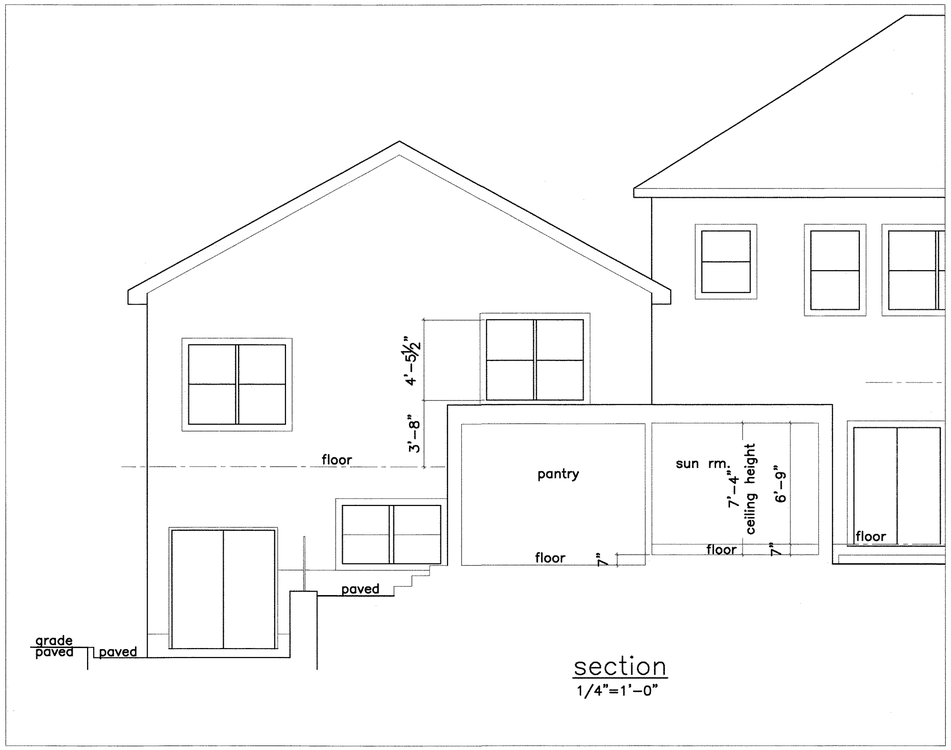


section
1/4"=1'-0"

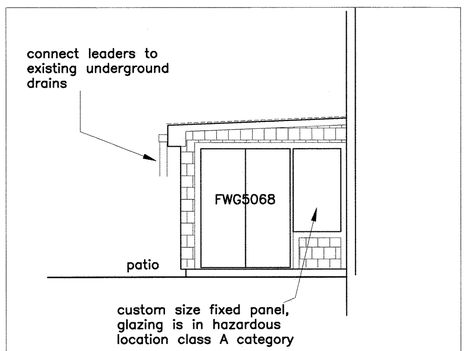


north elevation
1/4"=1'-0" sun rm.

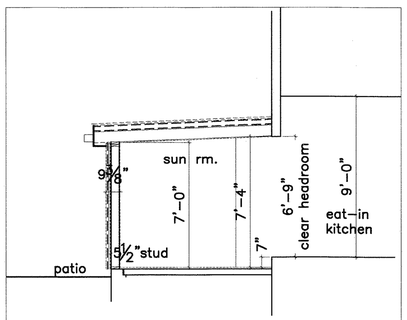

section A
1/4"=1'-0"

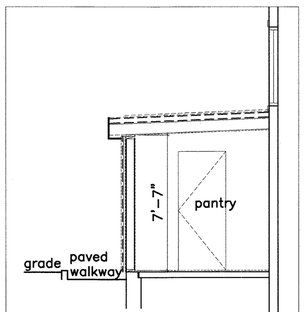

section B
1/4"=1'-0"

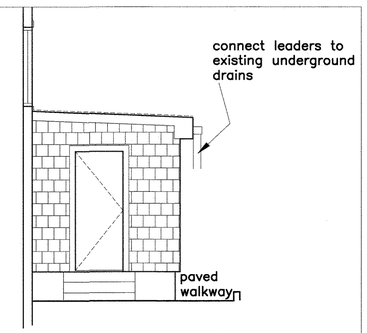

south elevation
1/4"=1'-0"

REVISIONS △

DATE	REVISION #	FOR

zoning bd — jan 06 2021
ISSUED TO — DATE

DRAWING TITLE
elevations
sections

PROJECT NAME & ADDRESS
Addition

13 Mancuso Dr.,
Town of Ossining NY
10562

PROJECT OWNER NAME & ADDRESS
Luigi Arena
13 Mancuso Dr.
914-263-1569

DATE PRINTED
jan 06 2021

SCALE: AS NOTED
as noted

Mondana Rezania Architect,pc
252 S. Highland Ave.
Ossining, NY 10562
917-545-9008
email@mrarchitect.net

Any changes to this document must be approved by architect. © all rights reserved

SHEET
A-04 OF04