


GENERAL NOTES:

- NO CHANGE TO EXISTING PLANTINGS.
- ALL DRAINAGE TO REMAIN WITH NO CHANGES.
- TYPICAL PARKING SPACE PER SECTION 200-29(A)(3) MINIMUM 9'x18'.

PLANTINGS SCHEDULE

PLANT #	PLANT NAME (SPECIE NAME)	SIZE (HT)
①	Pink Shell Azalea (Azalea Vaseyi)	36"
②	Pink Shell Azalea (Azalea Vaseyi)	36"
③	American Holly (Ilex Opaca)	36"
④	Eastern Aborvitae (Thuja Occidentalis)	60"
⑤	Eastern Aborvitae (Thuja Occidentalis)	60"
⑥	Eastern Aborvitae (Thuja Occidentalis)	60"
⑦	Eastern Aborvitae (Thuja Occidentalis)	60"
⑧	Eastern Aborvitae (Thuja Occidentalis)	60"
⑨	Eastern Aborvitae (Thuja Occidentalis)	60"
⑩	American Holly (Ilex Opaca)	36"
⑪	Eastern Aborvitae (Thuja Occidentalis)	60"
⑫	Eastern Aborvitae (Thuja Occidentalis)	60"
⑬	American Holly (Ilex Opaca)	36"
⑭	American Holly (Ilex Opaca)	36"
⑮	Pink Shell Azalea (Azalea Vaseyi)	36"
⑯	Pink Shell Azalea (Azalea Vaseyi)	36"
⑰	Pink Shell Azalea (Azalea Vaseyi)	36"

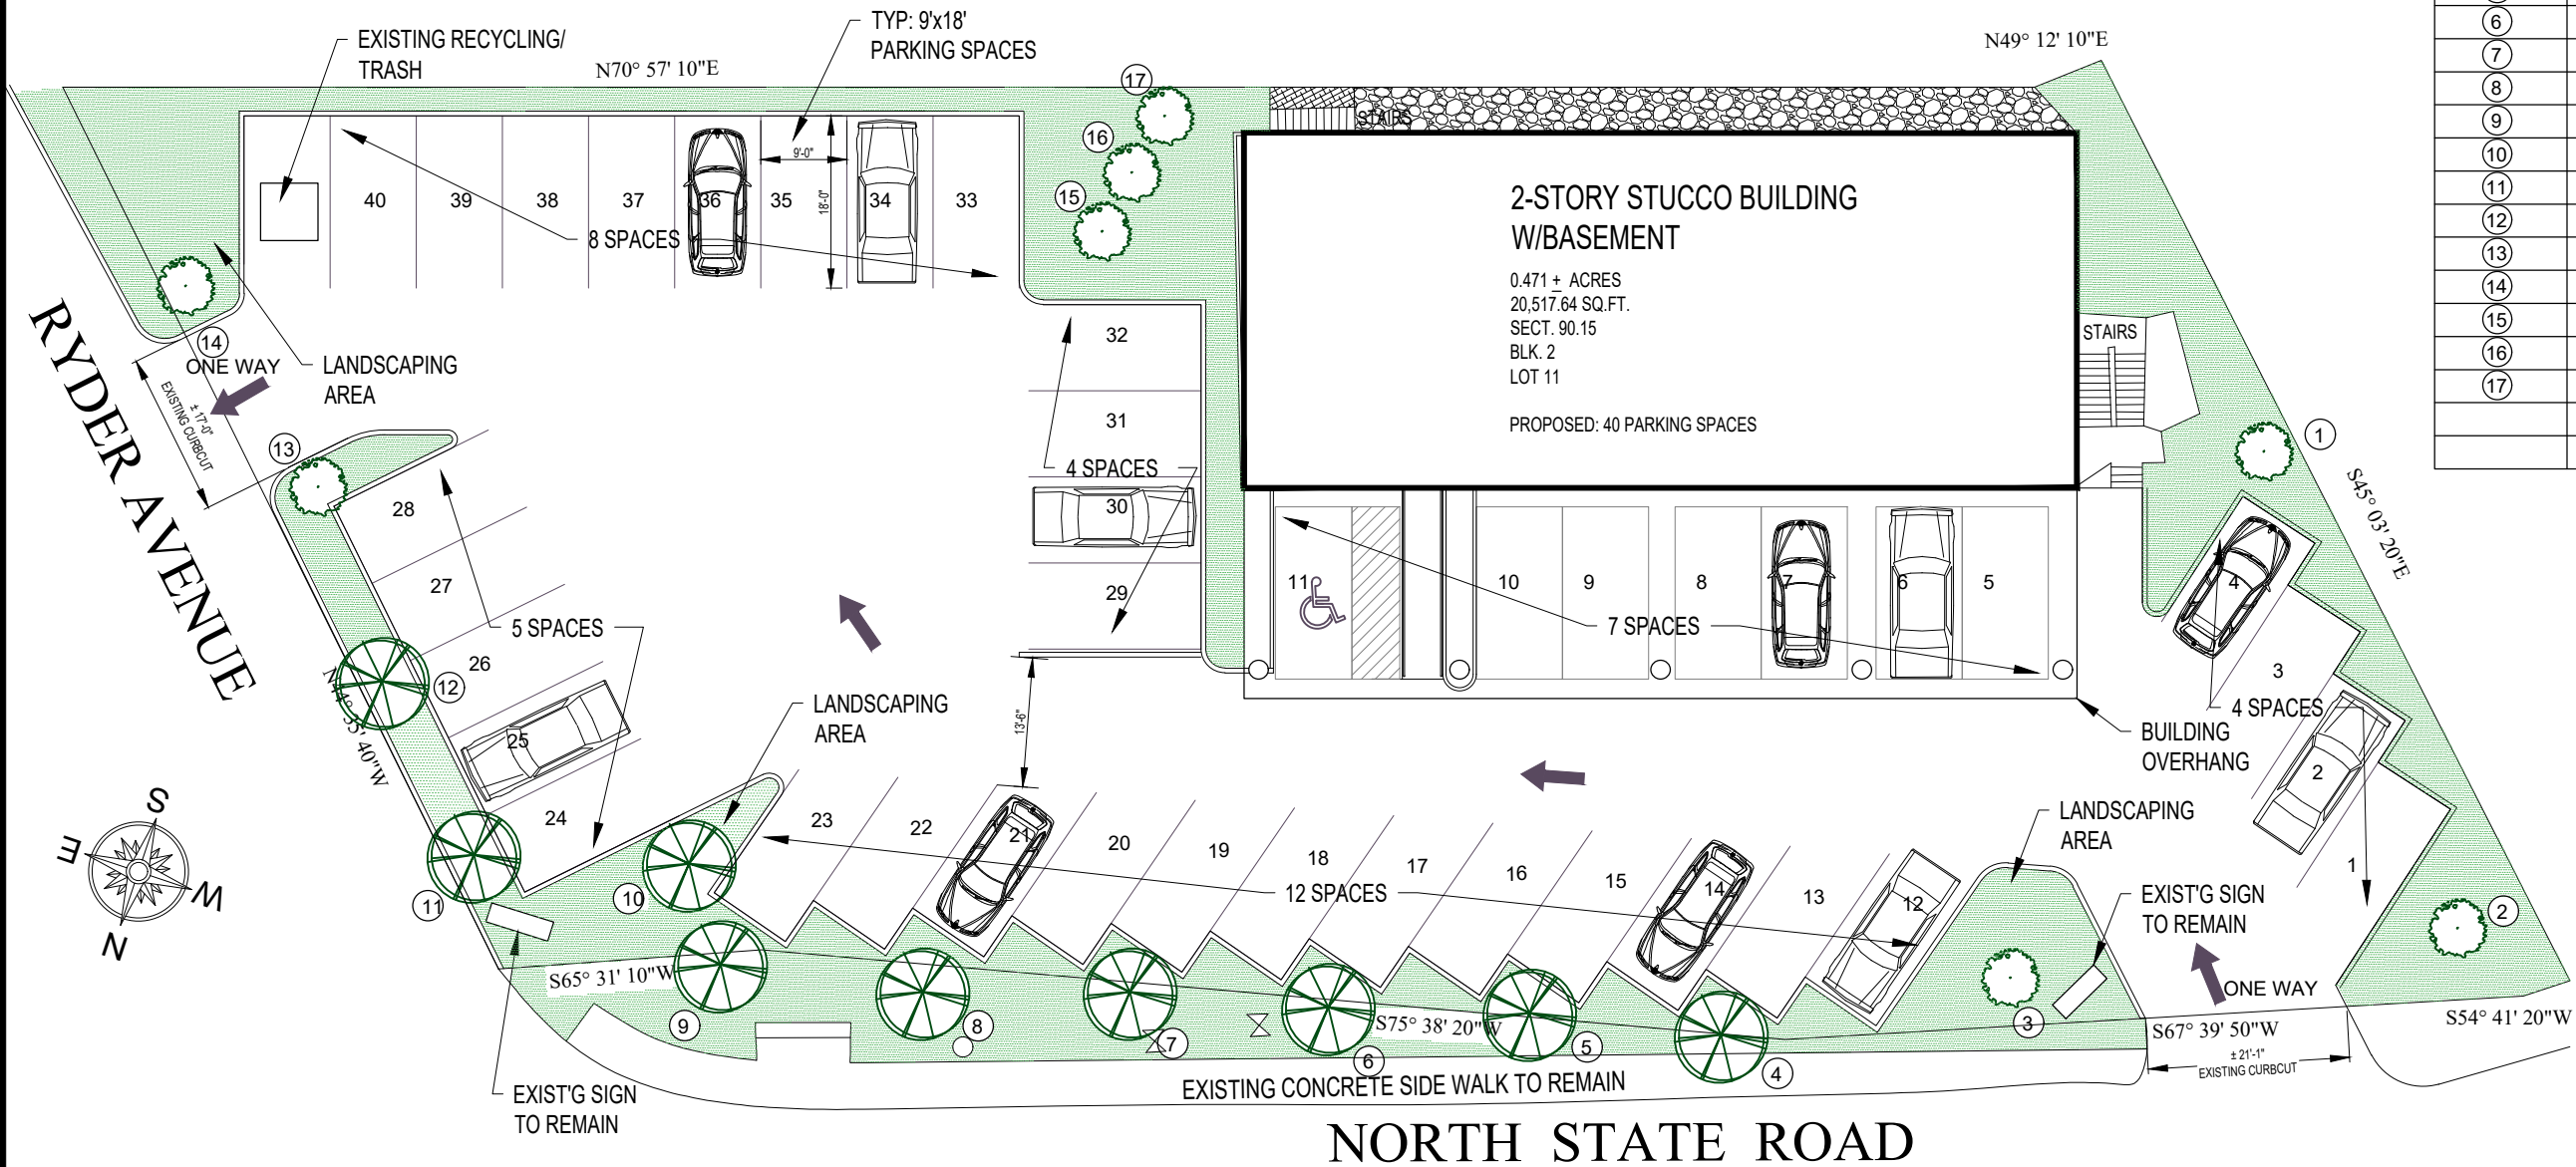

PARKING CALCULATION

USE	AREA	CALCULATION
DENTIST OFFICE	1610	1/225 sf 1610 / 225 = 7 Spaces
BUSINESS : OFFICE	5860	1/300 sf 5860 / 300 = 19.5 = 20 Spaces
TOTAL REQUIRED		27 Spaces
EXISTING		29 Spaces
PROVIDED		40 Spaces

© 2021 MKDA, LLC
These plans are the sole property of MILO KLEINBERG DESIGN ASSOCIATES, LLC. Use without permission is strictly forbidden and will result in the initiation of legal proceedings.

